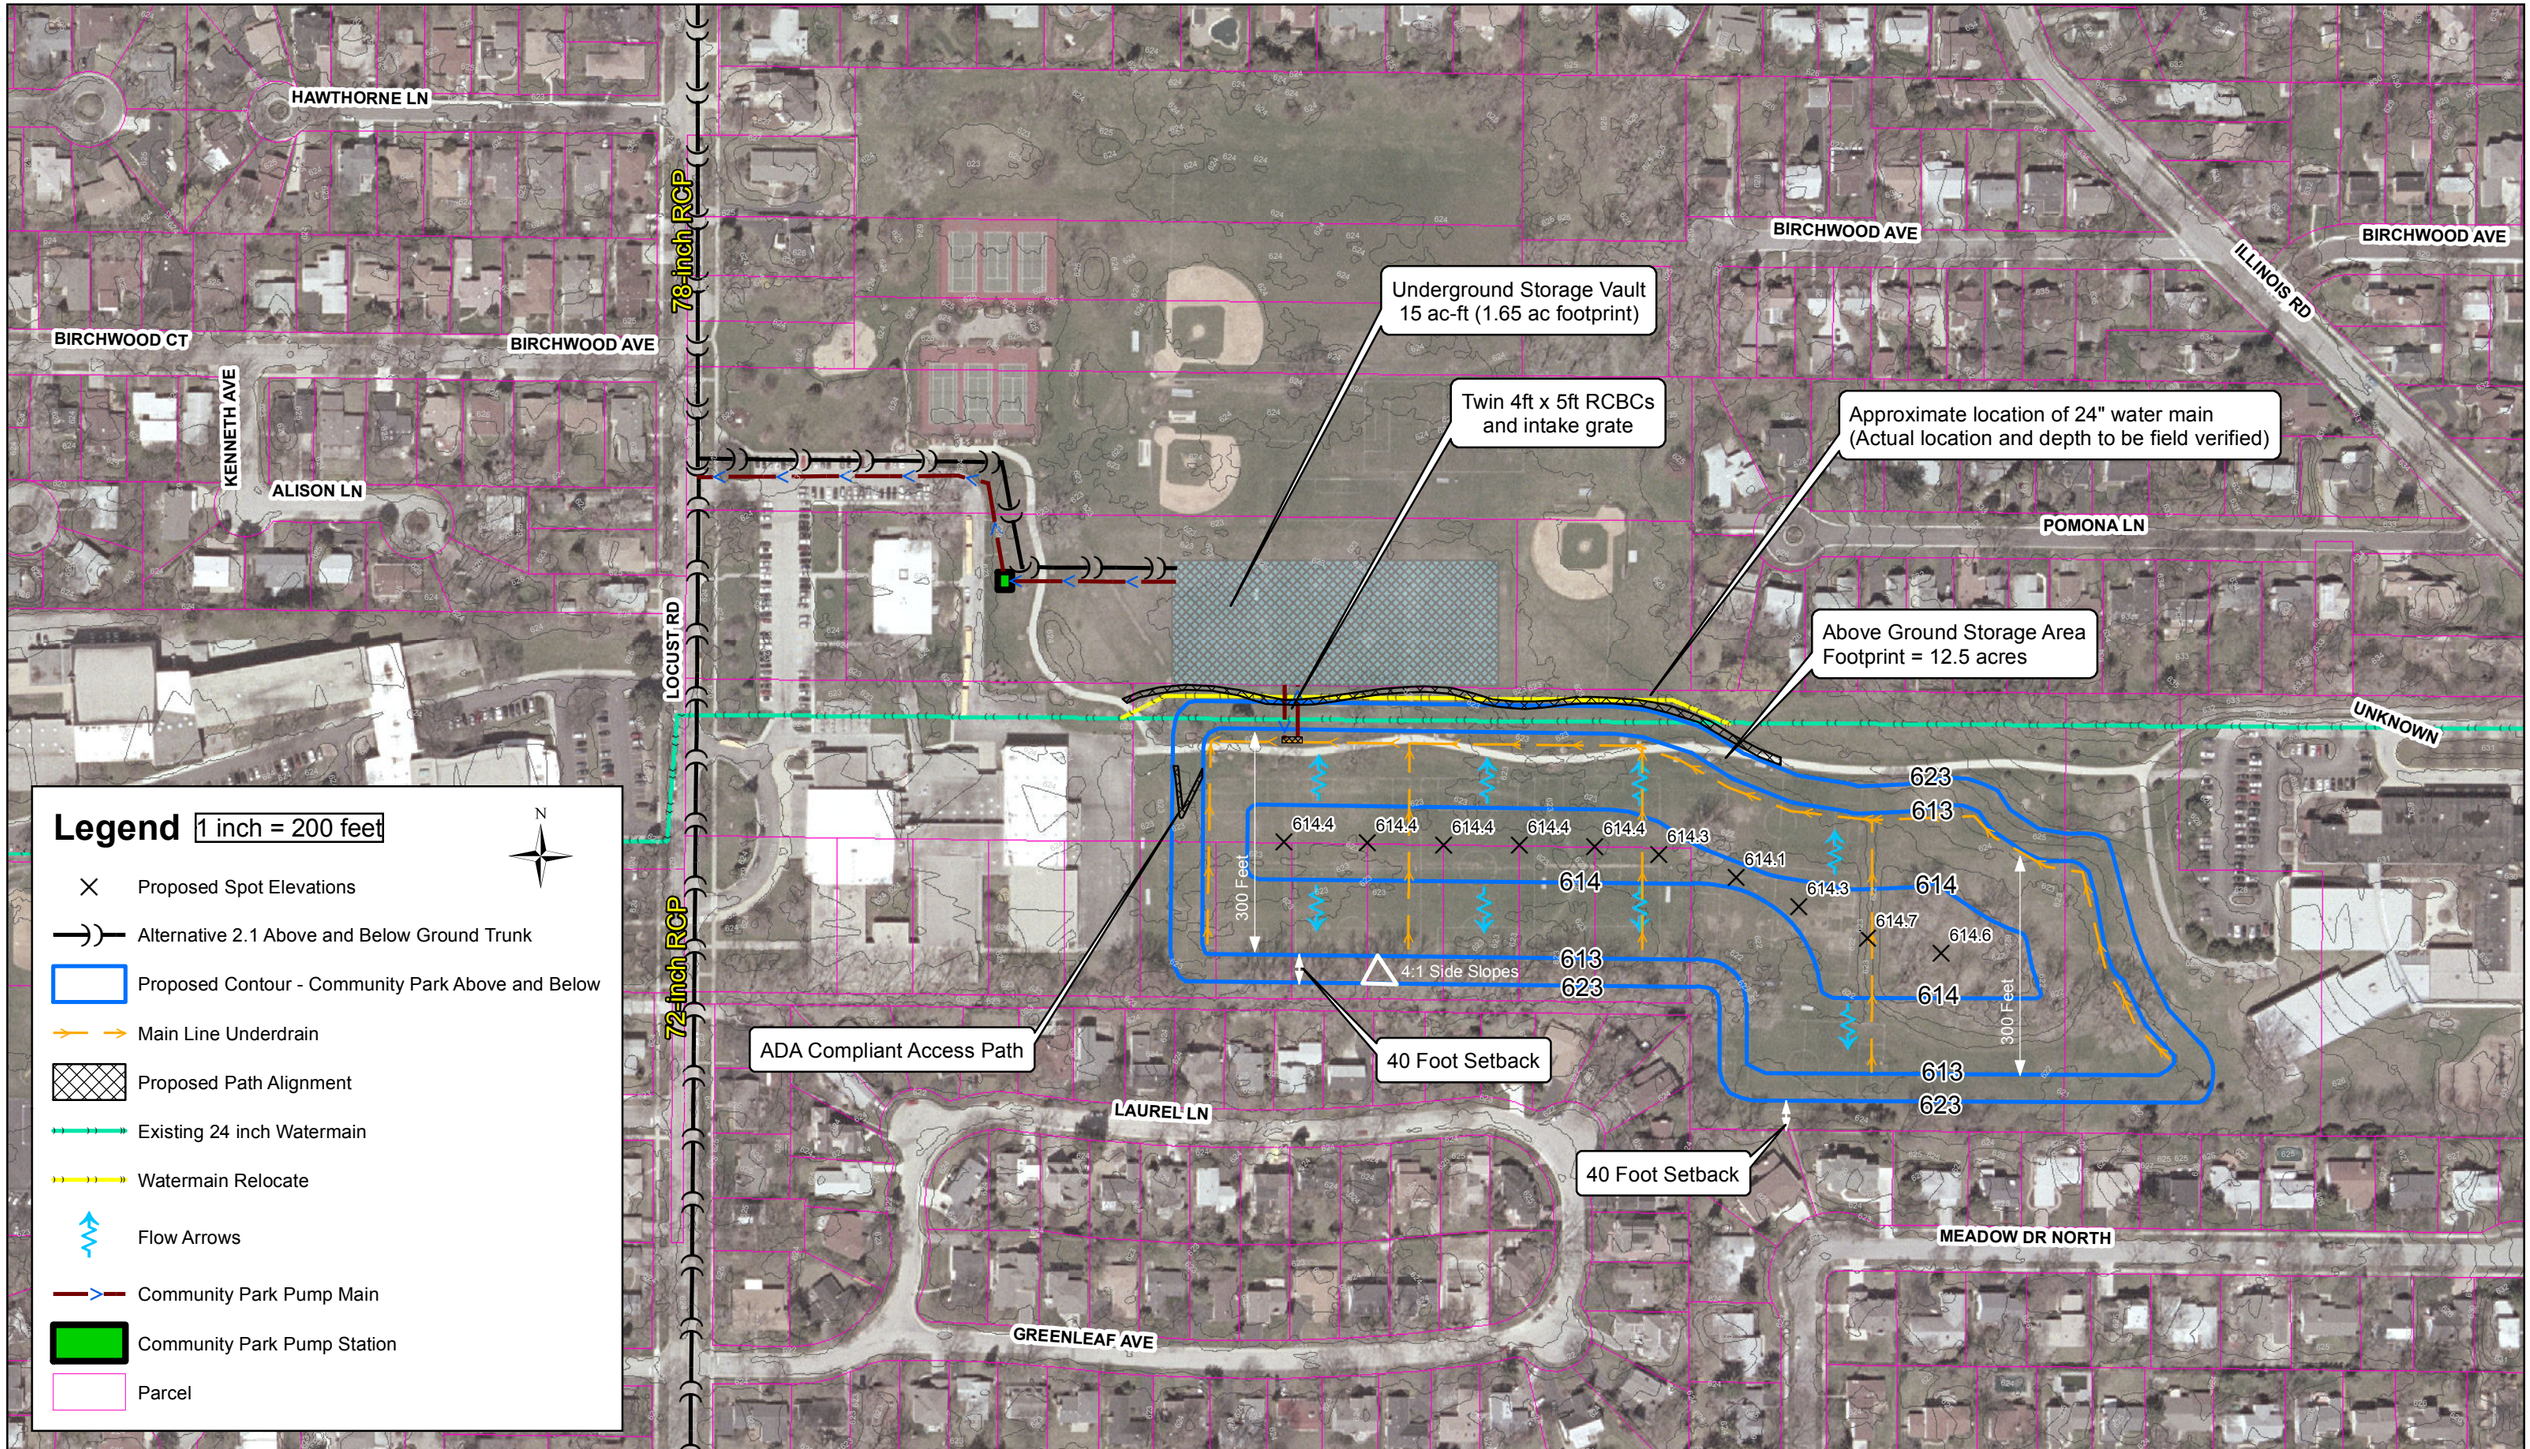

CHRISTOPHER B. BURKE ENGINEERING LTD.
9575 West Higgins Road, Suite 600
Rosemont, Illinois 60018
(847) 823-0500

CLIENT:

VILLAGE OF WILMETTE

NO.	DATE	NATURE OF REVISION	CHKD.

FILE NAME

DSGN.	DRB
DWN.	DRB
CHKD.	DTO
SCALE:	1"=
PLOT DATE:	
CAD USER:	
MODEL:	

TITLE:

ALTERNATIVE 2.1
ABOVE AND BELOW GROUND
CENTRALIZED STORAGE AT
COMMUNITY PLAYFIELD

PROJ. NO. 13-0605
DATE: 7-28-15
SHEET 0 OF 0
DRAWING NO.
EXH 11-2.1