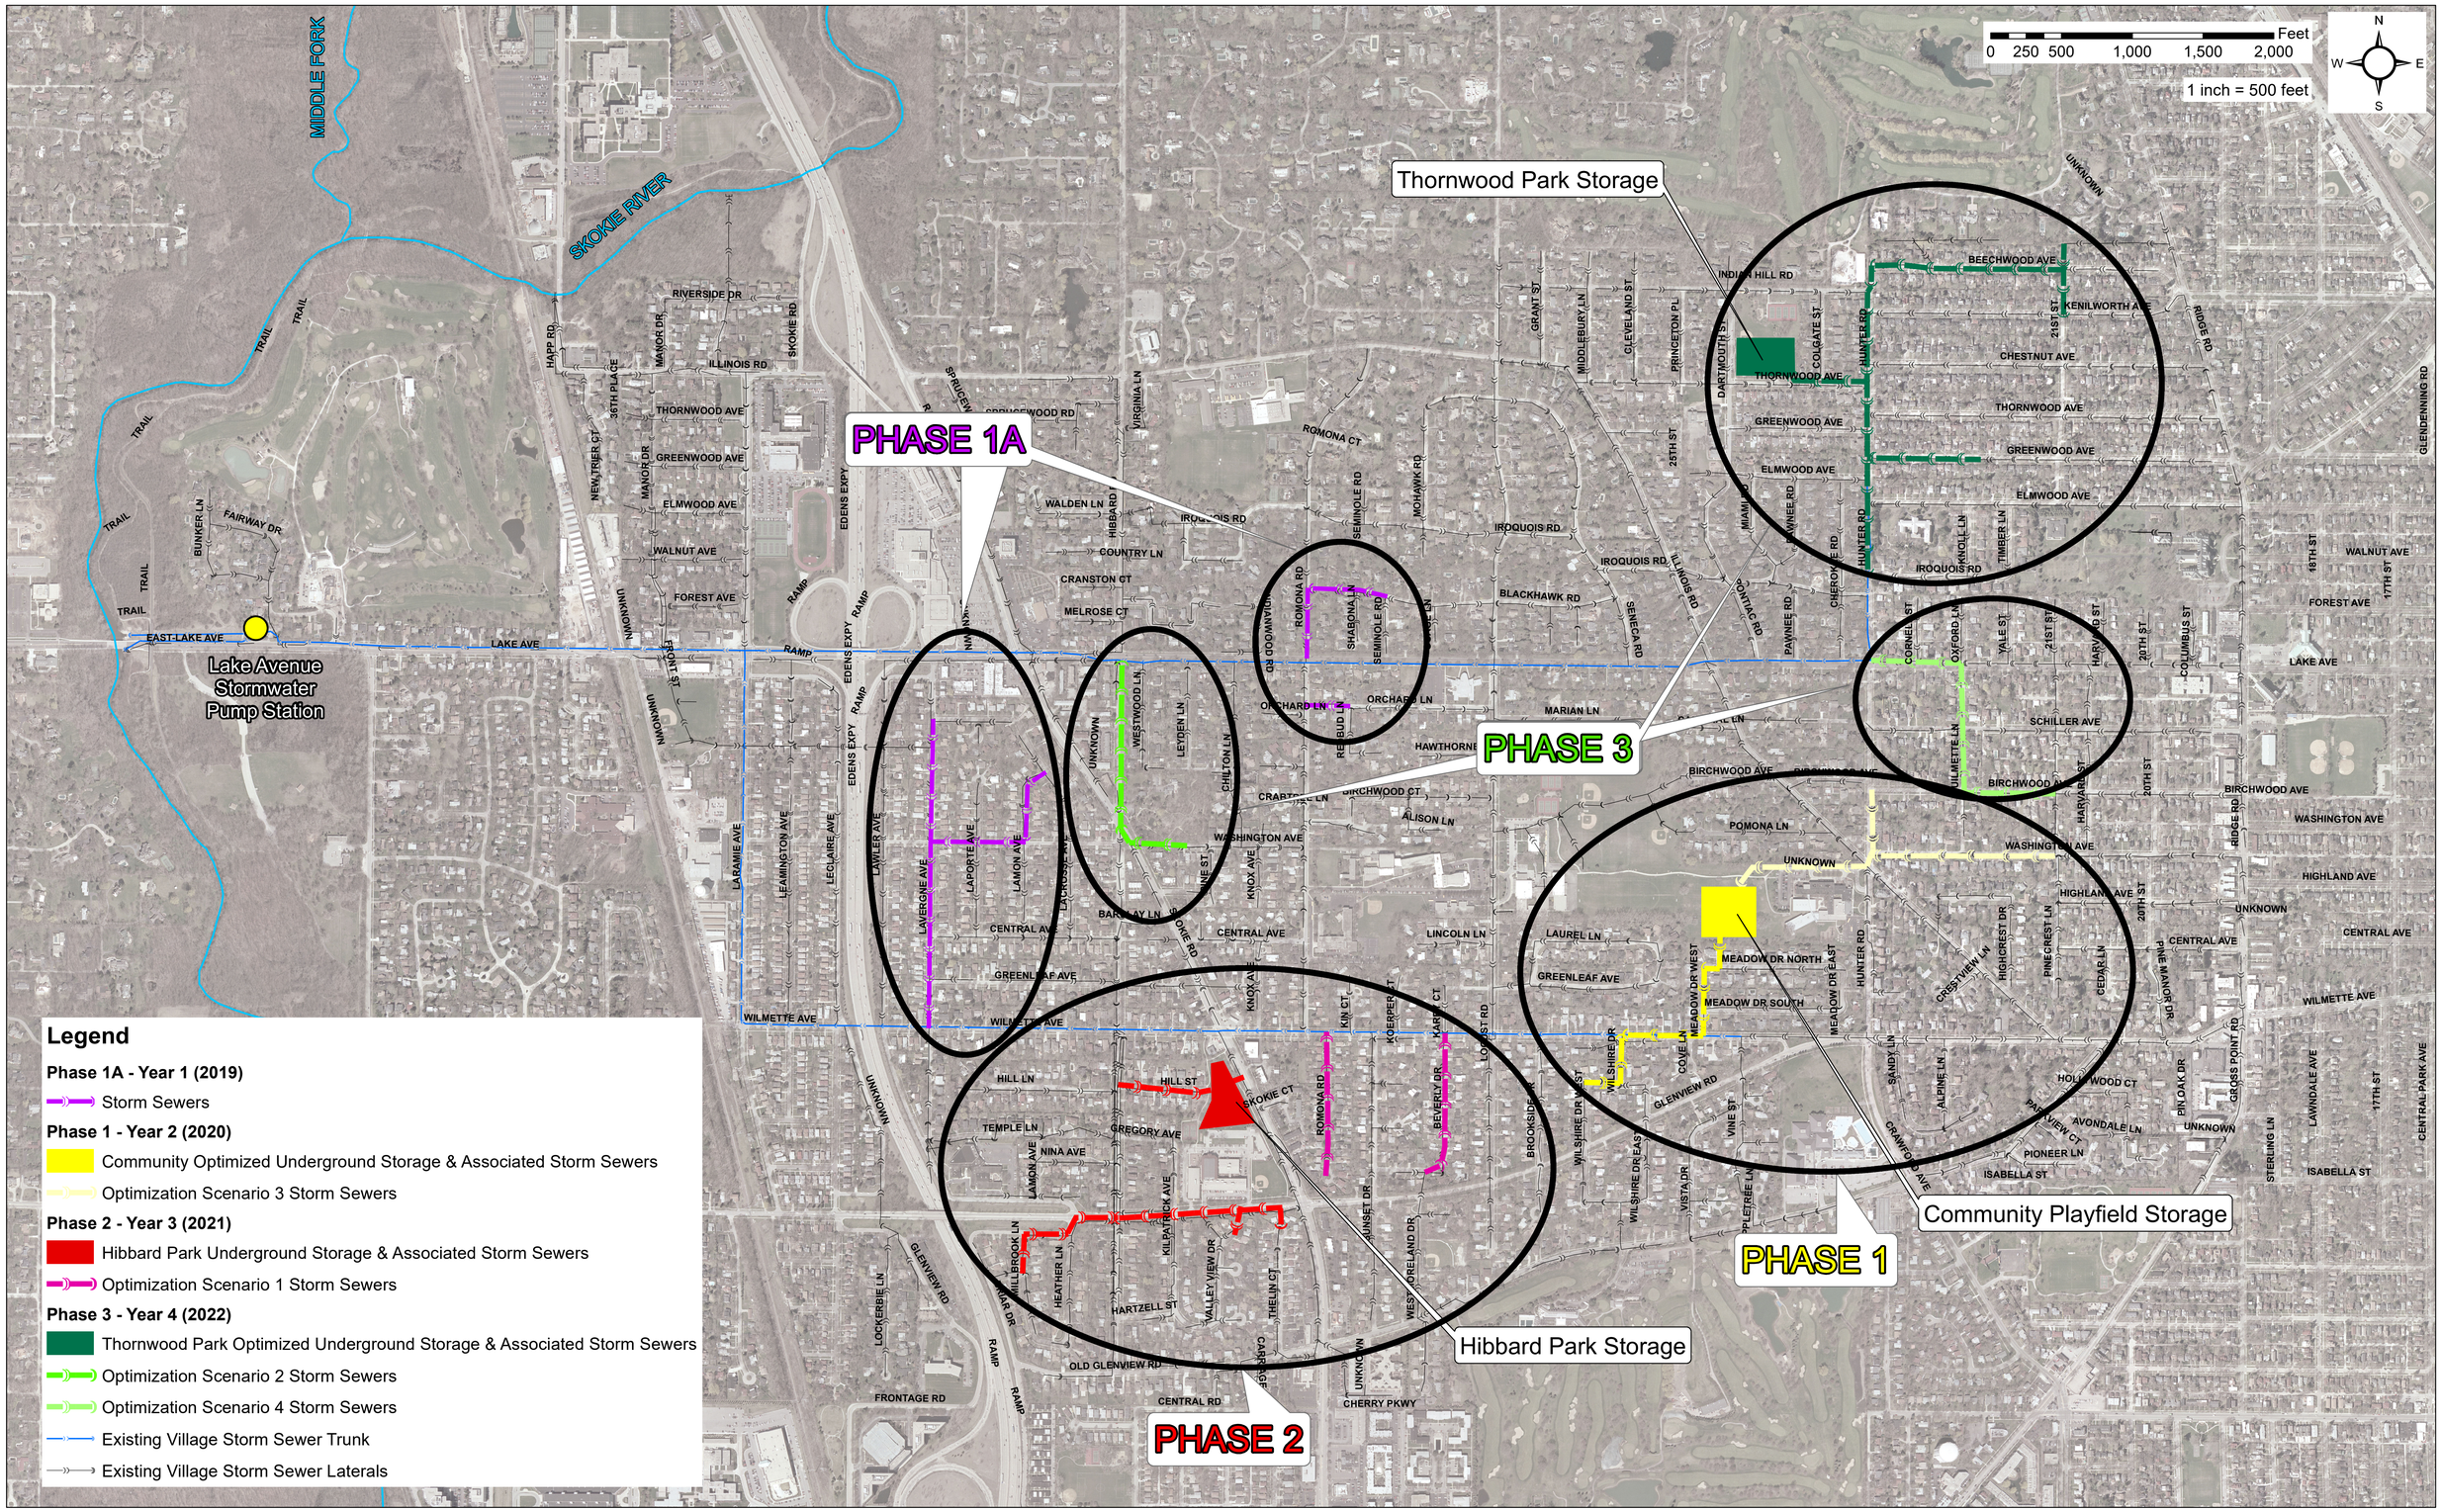

Christopher B. Burke Engineering, Ltd.
9575 West Higgins Road, Suite 600
Rosemont, IL 60018
(847) 823-0500 / FAX (847) 823-0520

CLIENT	VILLAGE OF WILMETTE	JOB# 180245	DSGN. / CHKD.
TITLE	BASE W/ OPTIMIZATION - NEIGHBORHOOD STORMWATER STORAGE		DATE 02/27/19